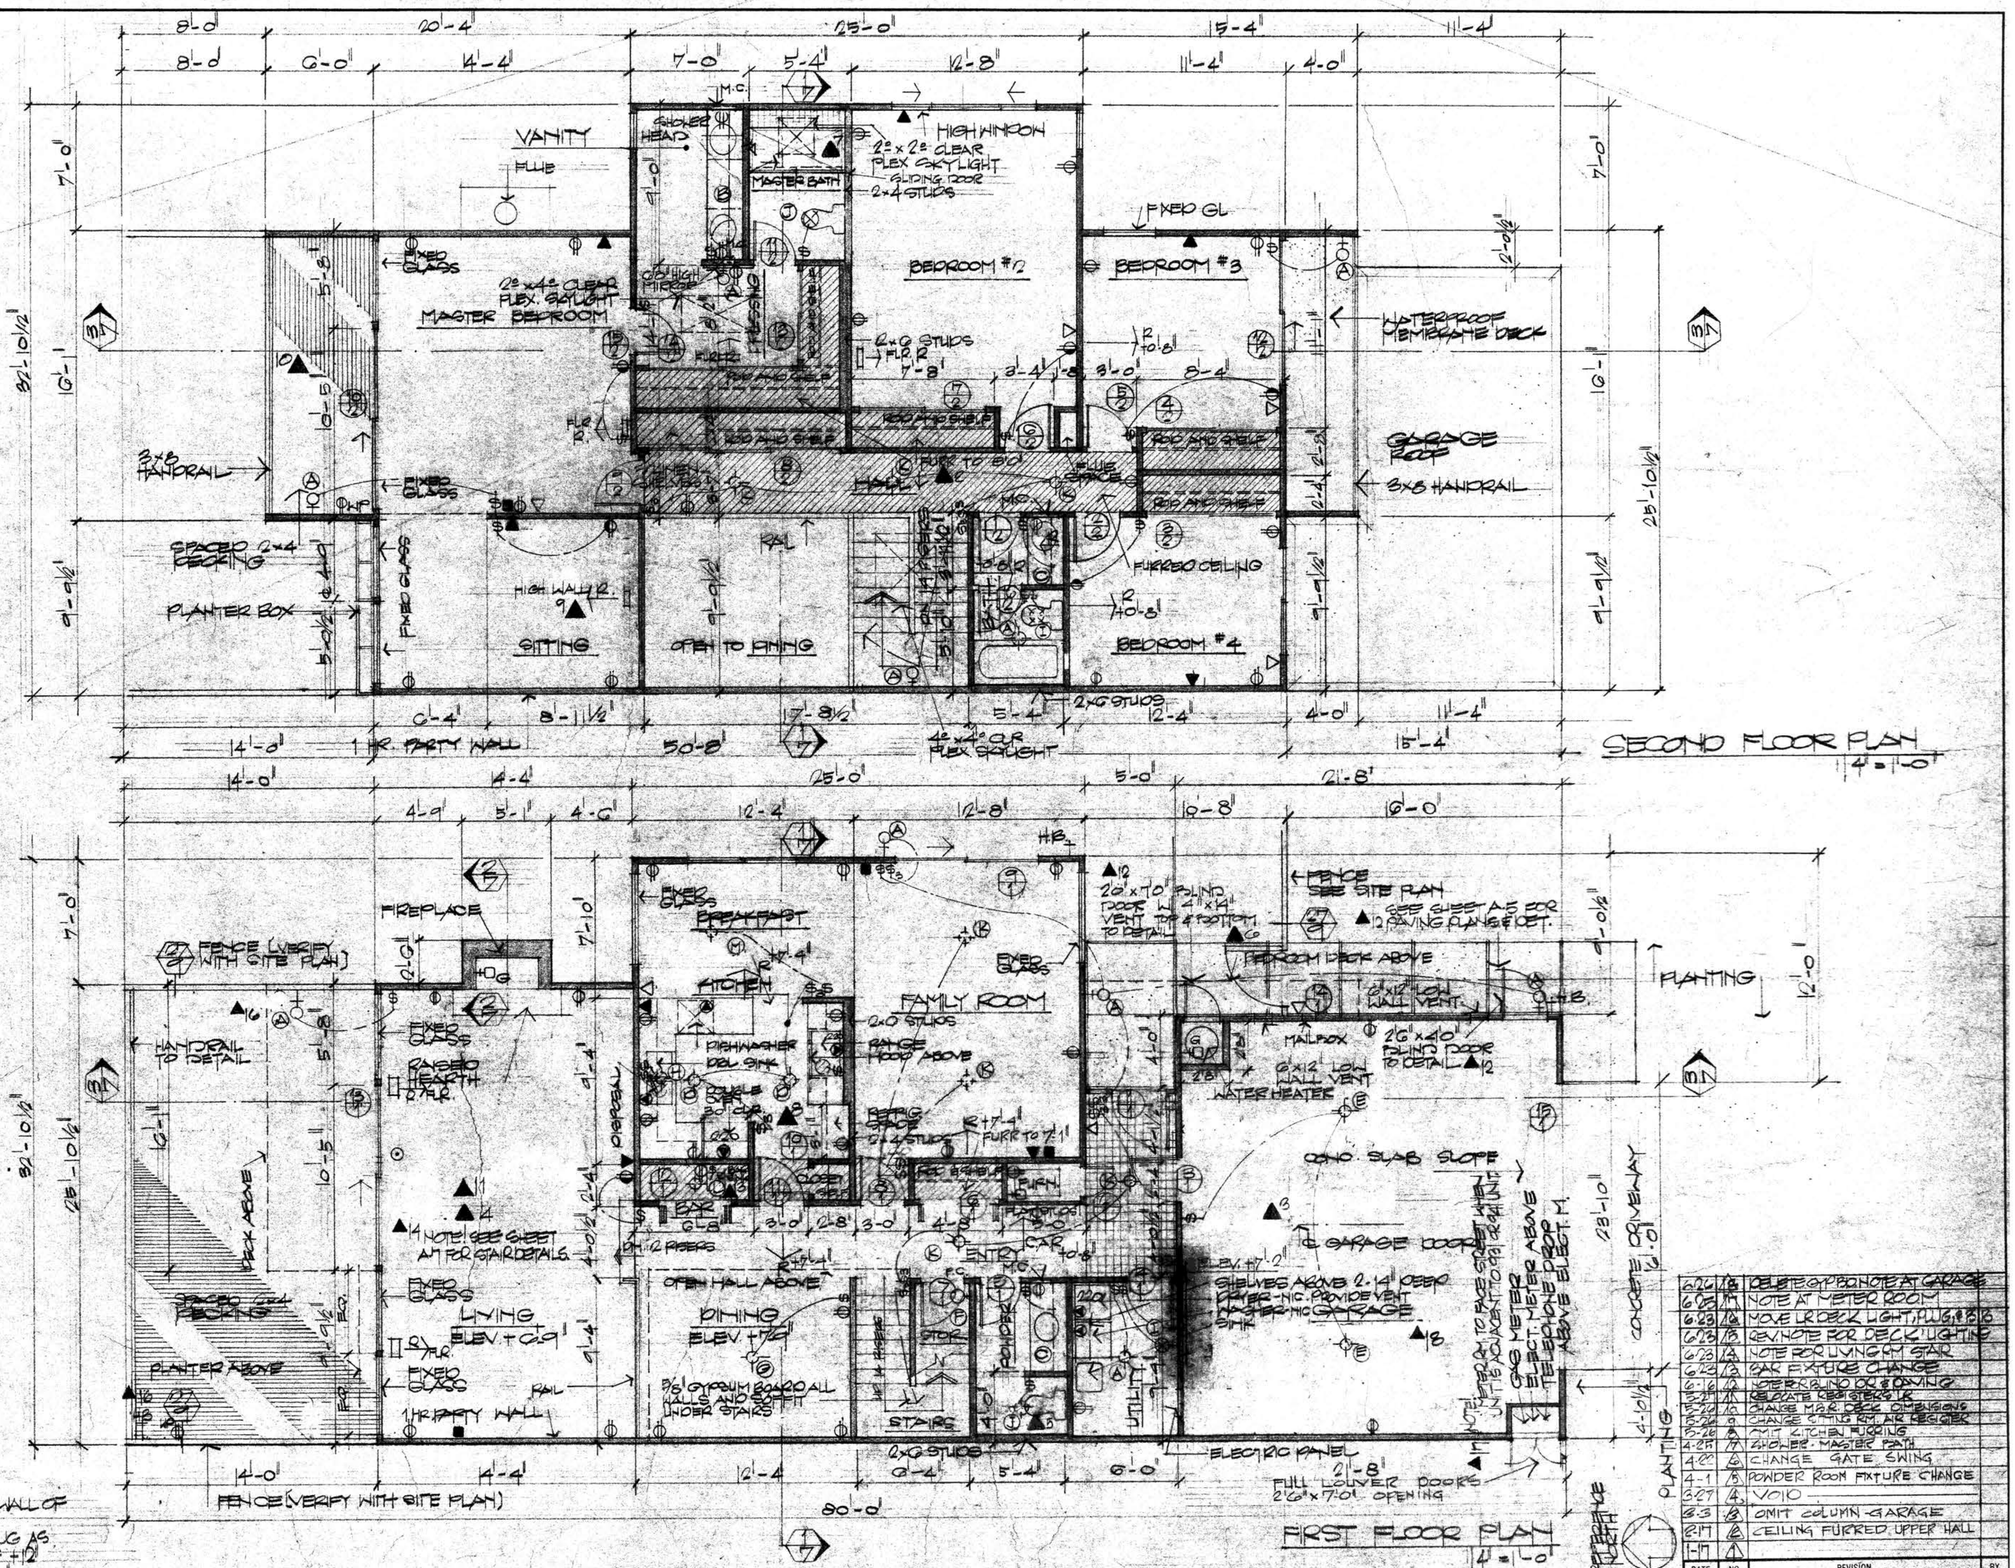

DATE	NO.	REVISION	BY
6-22	16	DELETE GFI RECEPTACLE AT GARAGE	
6-23	17	NOTE AT METER ROOM	
6-23	18	MOVE LR DECK LIGHT, PLUG #16	
6-23	19	REVISE NOTE FOR DECK LIGHTING	
6-23	20	NOTE FOR LIVING RM STAIR	
6-23	21	BAR FIXTURE CHANGE	
6-16	22	NOTE FOR BLIND DOOR OPENING	
5-21	23	RELOCATE REGISTERS LR	
5-22	24	CHANGE MASTER DECK DIMENSIONS	
5-26	25	CHANGE SHELVES RM. AND REGISTER	
5-26	26	ADD KITCHEN FLOORING	
4-28	27	SHOWER - MASTER BATH	
4-28	28	CHANGE GATE SWING	
4-1	29	POWDER ROOM FIXTURE CHANGE	
3-29	30	VOID	
6-3	31	OMIT COLUMN - GARAGE	
2-17	32	CEILING FURRED, UPPER HALL	
1-17	33		

JOB NO. 8602
DATE 11-11-68

BALLENA BAY TOWNHOUSES
ALAMEDA CALIFORNIA

FISHER • FRIEDMAN • ASSOCIATES • A.I.A.
ARCHITECTS AND PLANNING CONSULTANTS
ROBERT J. FISHER, A.I.A. • ASSOCIATE
240 CALIFORNIA STREET • SAN FRANCISCO, CALIFORNIA

FLOOR PLANS

840

SHEET 5